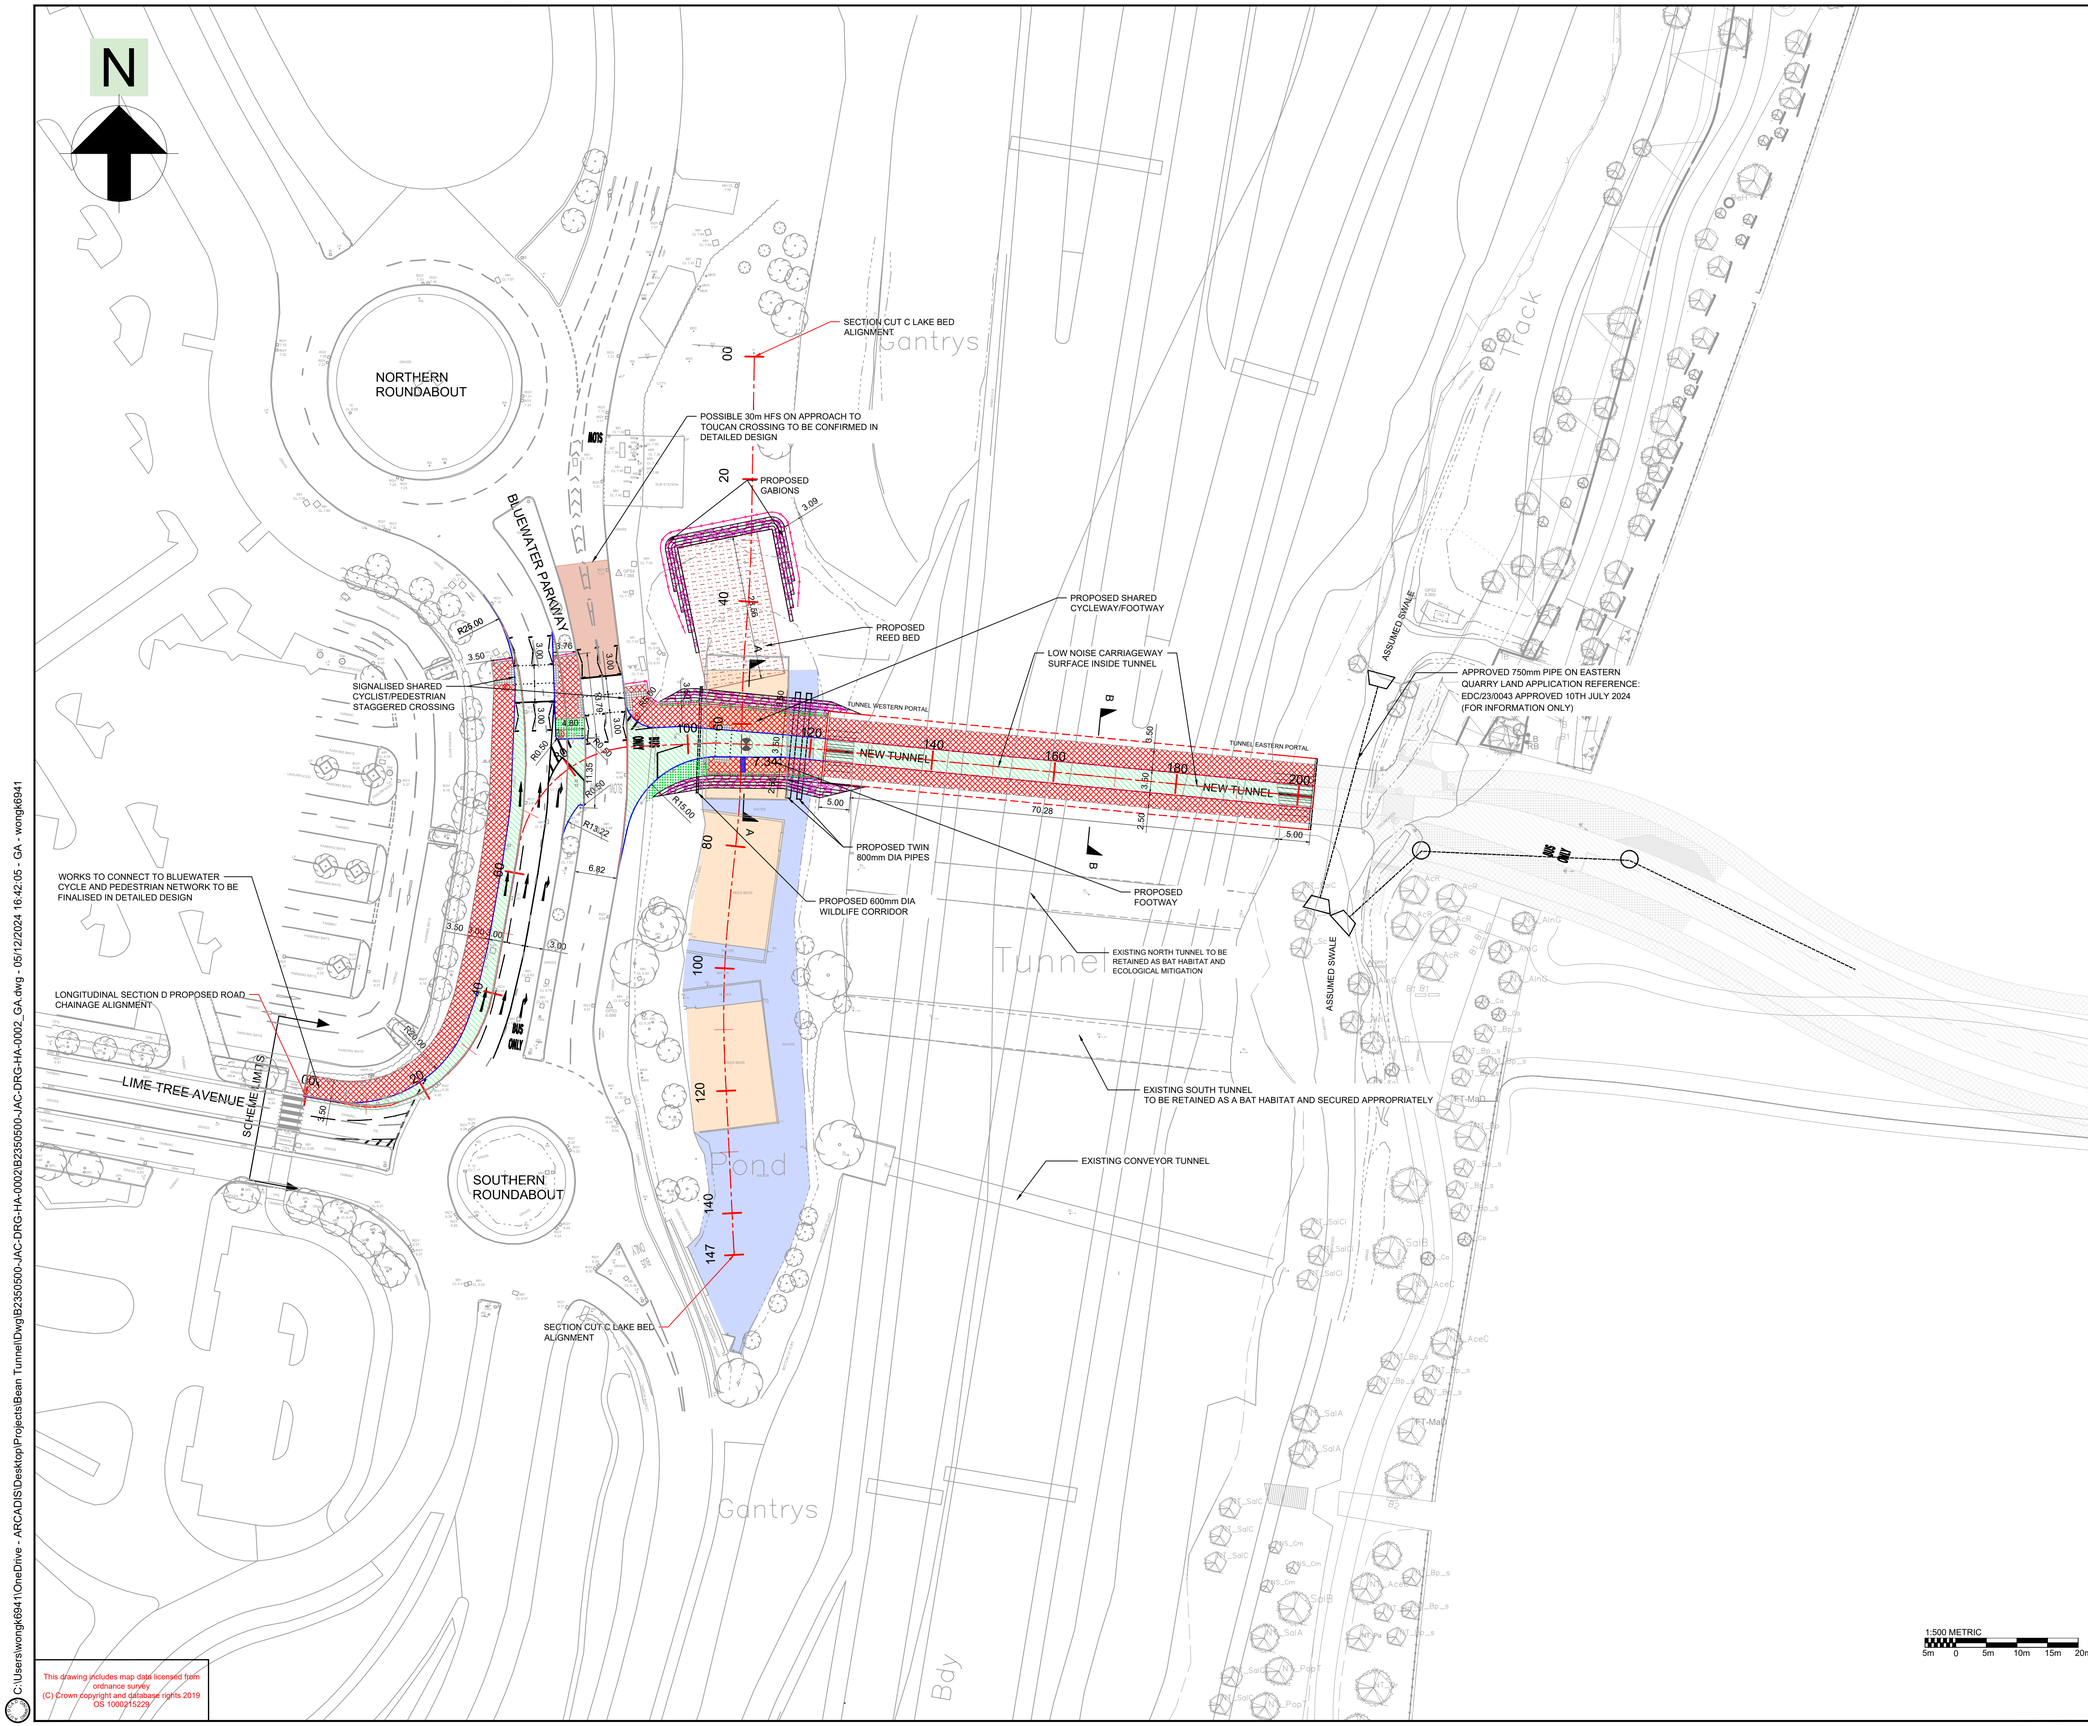
N
NORTHERN ROUNDABOUT
SOUTHERN ROUNDABOUT
BLUEWATER PARKWAY
LIME TREE AVENUE
SCHEME LIMITS
SECTION CUT C LAKE BED ALIGNMENT
POSSIBLE 30m HFS ON APPROACH TO TOUCAN CROSSING TO BE CONFIRMED IN DETAILED DESIGN
PROPOSED GABIONS
PROPOSED REED BED
PROPOSED SHARED CYCLEWAY/FOOTWAY
LOW NOISE CARRIAGEWAY SURFACE INSIDE TUNNEL
TUNNEL WESTERN PORTAL
TUNNEL EASTERN PORTAL
NEW TUNNEL
SIGNALISED SHARED CYCLIST/PEDESTRIAN STAGGERED CROSSING
WORKS TO CONNECT TO BLUEWATER CYCLE AND PEDESTRIAN NETWORK TO BE FINALISED IN DETAILED DESIGN
LONGITUDINAL SECTION D PROPOSED ROAD CHAINAGE ALIGNMENT
PROPOSED TWIN 800mm DIA PIPES
PROPOSED 600mm DIA WILDLIFE CORRIDOR
PROPOSED FOOTWAY
EXISTING NORTH TUNNEL TO BE RETAINED AS BAT HABITAT AND ECOLOGICAL MITIGATION
EXISTING SOUTH TUNNEL TO BE RETAINED AS A BAT HABITAT AND SECURED APPROPRIATELY
EXISTING CONVEYOR TUNNEL
ASSUMED SWALE
APPROVED 750mm PIPE ON EASTERN QUARRY LAND APPLICATION REFERENCE: EDC/23/0043 APPROVED 10TH JULY 2024 (FOR INFORMATION ONLY)
BUS ONLY
Gantrys
Tunnel
Pond
Bdy
Track

1:500 METRIC
5m 0 5m 10m 15m 20m

NOTES

1. Drawing to be printed in colour.
2. Do not scale from drawing.
3. All dimensions are in metres unless stated otherwise.
4. To be read in conjunction with drawing: B2350500-JAC-DRG-HA-0003
5. Base data from Jacobs drawing B2350500-JAC-DRG-HA-0002 date Dec 2019.

KEY

- Proposed Road Markings
- Proposed Traffic Signal
- Proposed Traffic Sign
- Proposed bollard
- Proposed kerb
- Proposed edging
- Proposed footway/cycleway pavement
- Existing kerb to be removed
- Proposed HFS
- Existing water course and ponds area
- Existing Reed bed
- Proposed carriageway pavement
- Proposed verge
- Proposed maintenance parking area
- Proposed pedestrian fence
- Proposed gabions
- Proposed reed bed
- Proposed tactile paving
- Proposed Corduroy paving

Received 11 December 2024
Planning Applications Group

Rev	Rev. Date	Purpose of revision	Drawn	Checkd	Rev'd	Apprv'd
P08	DEC. 2024	CULVERT PIPE CHANGES	KHW	CJ	LK	LK
P07	AUG. 2024	PLANNING APPLICATION	JFS	CJ	LK	LK
P06	MAR. 2024	SITE COMPOUND AREA CHANGES	KHW	CJ	LK	LK
P05	DEC. 2019	WEST SIDE CROSSING CHANGES	CP	MJ	MJ	PW
P04	SEPT. 2019	PLANNING APPLICATION	WJ	MJ	MJ	PW
P03	AUG. 2019	EQ ALIGNMENT CHANGE	CP	MJ	SY	PW
P02	AUG. 2019	PLANNING	IK	MJ	SY	PW
P01	MAY. 2019	FOR CONSULTATION	CP	MJ	SY	PW

ARCADIS Design & Consultancy for natural and built assets

Registered office:
80 Fenchurch Street
London
EC3M 4BY

Coordinating office:
Corner Block
2 Cornwall Street
Birmingham B3 2DX
Tel: 44 (0)121 503 2700

www.arcadis.com
© Copyright reserved

Client
Kent County Council

Project
Fastrack Full Network
Bean Road Tunnel

Drawing title
REFERENCE DESIGN
GENERAL ARRANGEMENT PLAN

Drawing status
PLANNING APPLICATION

Scale	1:500 @ A1	DO NOT SCALE
Jacobs No.	B2350500	Rev P08
Client no.		

Drawing number
B2350500-JAC-DRG-HA-0002

© Copyright 2018 Jacobs U.K. Limited. The concepts and information contained in this document are the property of Jacobs. Use or copying of this document in whole or in part without the written permission of Jacobs constitutes an infringement of copyright. Limitation: This drawing has been prepared on behalf of, and for the exclusive use of Jacobs' Client, and is subject to, and issued in accordance with, the provisions of the contract between Jacobs and the Client. Jacobs accepts no liability or responsibility whatsoever for, or in respect of, any use of, or reliance upon, this drawing by any third party.

This drawing includes map data licensed from ordnance survey
(C) Crown copyright and database rights 2019
OS 100025223

C:\Users\wongk6941\OneDrive - ARCADIS\Desktop\Projects\Bean Tunnel\Dwg\B2350500-JAC-DRG-HA-0002\B2350500-JAC-DRG-HA-0002_GA.dwg - 05/12/2024 16:42:05 - GA - wongk6941